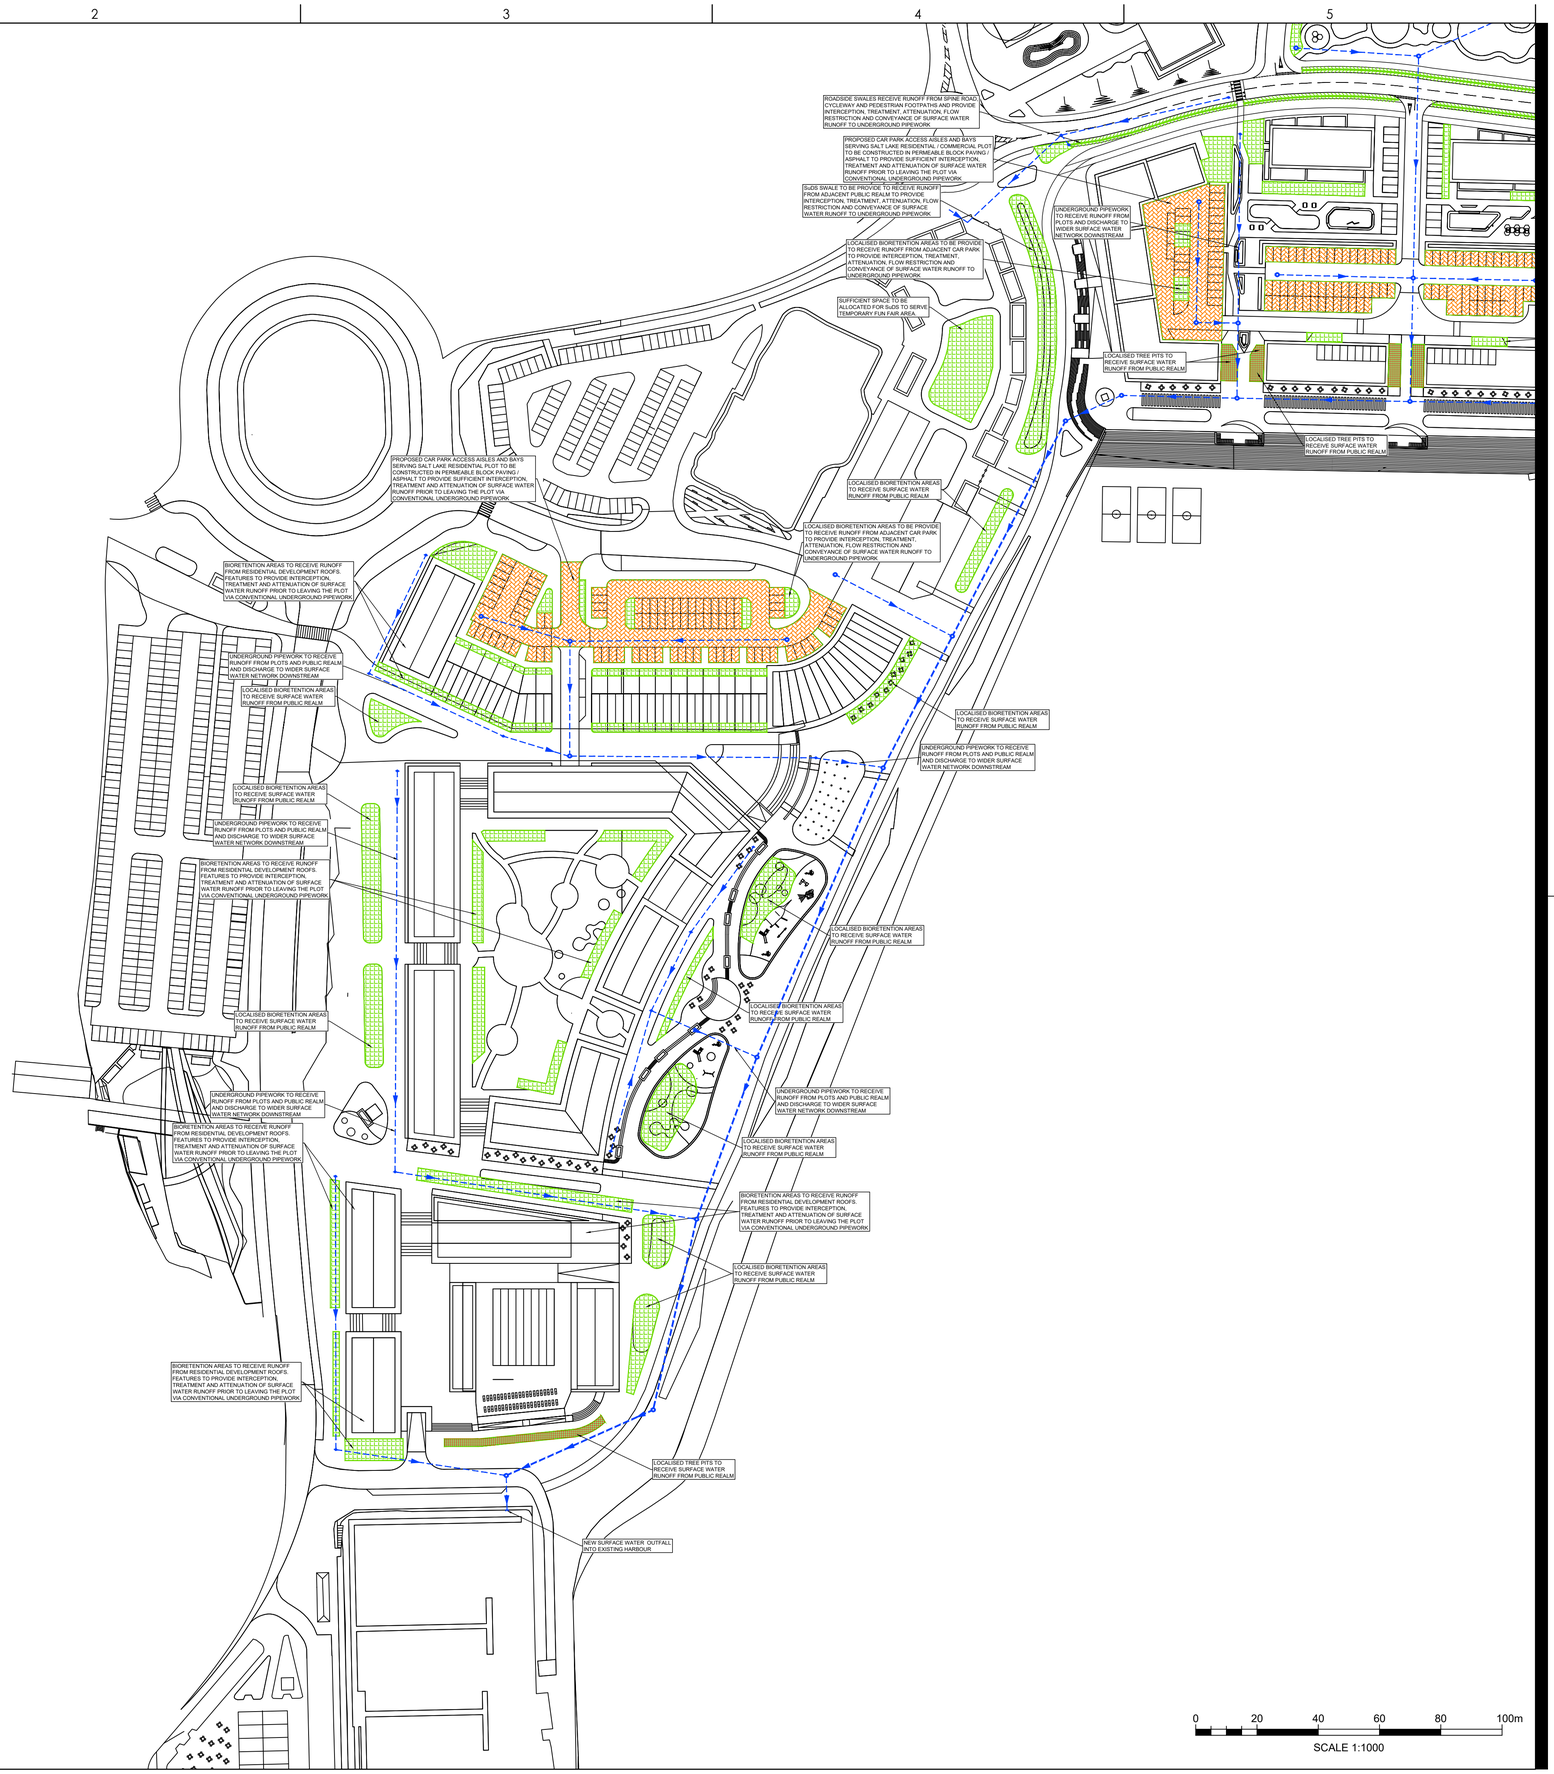

0 20 40 60 80 100m

SCALE 1:1000

© Crown copyright and database rights 2025 . Unauthorised reproduction infringes Crown copyright and may lead to prosecution or civil proceedings. Ordnance Survey

Plotted: 07.11.2025 2025.11.07 11:41:49 AM By: Alistair, Freeman
File Name: L:\gbr\cdf\projects\Shared_Projects\333700659\01_wip\cir_drawings\c-32485-stn-xx-xx-dr-c-4300_p01; p01; p01; p01; p02; p01; p03; p01 - suds strategy

N

Stantec

Stantec Hydrock Limited
Third Floor, Wharton Place, 13 Wharton Street
Cardiff
CF10 1GS
Tel. +44 (0)2920 023665
www.stantec.com/uk

Copyright Reserved

The Copyrights to all designs and drawings are the property of Stantec Hydrock Limited. Reproduction or use for any purpose other than that authorised by Stantec is forbidden.

The Contractor shall verify and be responsible for all dimensions. DO NOT scale the drawing. Any errors or omissions shall be reported to Stantec without delay.

Colour Disclaimer

This drawing has been documented in colour. This drawing is required to be printed in colour. Failure to do so may result in loss of information. Black and white printing may be used if specific black and white documents have been obtained from Stantec.

Notes

KEY

- PROPOSED SURFACE WATER SEWER
- SURFACE WATER SWALE
- SURFACE WATER RAIN GARDEN
- SURFACE WATER PERMEABLE PAVING
- SURFACE WATER INFILTRATION BASIN
- SURFACE WATER TREE PITS

Issued/Revision	By	Appd	
P01 FIRST ISSUE	EN	KG	16/10/2025
	Dwn.	Dsgn.	Chkd.
	EN	KG	KG	16/10/2025 DD.MM.YYYY

Issue Status

S1 - FOR COORDINATION

This document is suitable only for the purpose noted above.
Use of this document for any other purpose is not permitted.

Client/Project Logo

Client/Project
BRIDGEND COUNTY BOROUGH COUNCIL

PORTHCAWL WATERFRONT

Title
SUDS STRATEGY
SHEET 1

Project No.	A1 Scale
333700659	1:1000
Revision	Drawing No.
P01	**32485-STN-XX-XX-DR-C-4501**